AHARA - 2011

HALL 18(LOWER LEVEL)

MARCH , 2011.

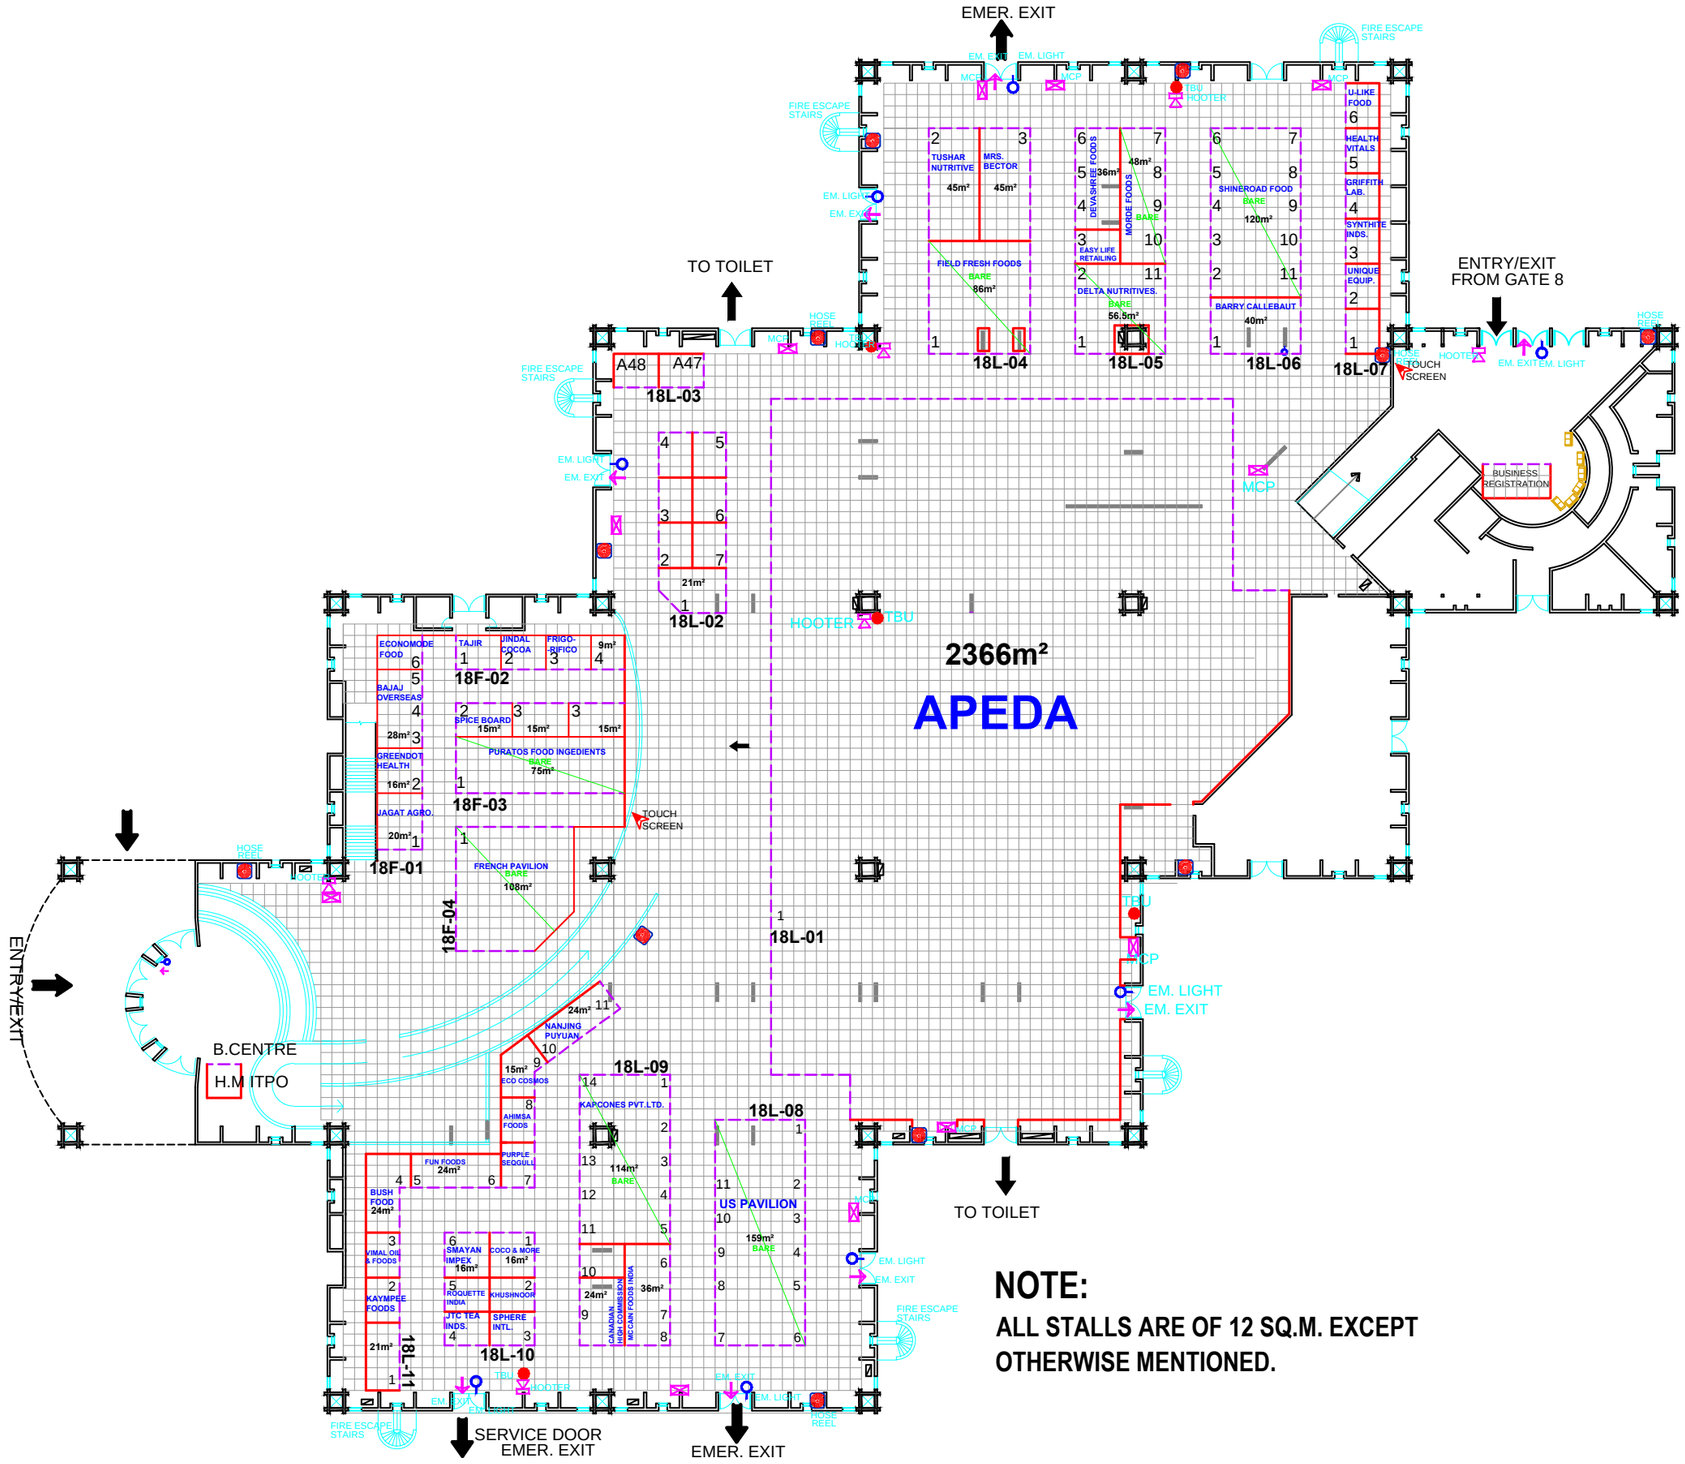

LEGEND :

- HOSE REEL
- EMERGENCY LIGHT
- EMERGENCY EXIT
- HOOTER
- MANUAL CALL POINT
- TBU

NOTE:

ALL STALLS ARE OF 12 SQ.M. EXCEPT OTHERWISE MENTIONED.

PROJECT TITLE :

AAHAR - 2011

HALL NO.- 18(LOWER LEVEL).

PRAGATI MAIDAN

DATE:	SCALE:	DRAWING NO:	NORTH:
05.06.2009	FIT TO PAPER	A-2010, H - 18(L).	N

NOTE :
- THIS DRG. IS THE PROPERTY OF ITPO, IT SHALL BE USED ONLY FOR THE PURPOSE FOR WHICH IT HAS BEEN ISSUED BY THE ARCHITECTURE DEPARTMENT.
- THIS DRG. IS NOT TO BE REPRODUCED OR COPIED / PRINTED, FULLY OR PARTIALY WITHOUT PRIOR PERMISSION FROM ARCHITECTURE DEPARTMENT.
- AMMENDMENTS IF ANY REQUIRED IN THE LAYOUT PLAN SHALL BE GOT APPROVED FROM GM(ARCH).
- CONSTRUCTION WITHIN THE ALLOCATED STALL, SHELL SCHEME / BARE / OUTDOOR OPEN SPACE BY THE PARTICIPANTS / AGENCIES, SHALL BE AS PER ARCHITECTURE & ENGG. GUIDE LINES / CONTROLS OF ITPO.
- THE DESIGN OF THE BARE STANDS ARE TO BE GOT APPROVED FROM ARCHITECTURE DEPARTMENT.
- NO SUBLETTING OF STALLS IS PERMITED BY ITPO.

S. NO.	REVISION	DATE
	french stall at foyer	14.12.10

PARMINDER KAUR (DEPUTY MANAGER (ARCHITECTURE)) | BRIJ LAL (SR.MANAGER (ARCHITECTURE)) | K. M. SONI (GENERAL MANAGER (ARCH))

INDIA TRADE PROMOTION ORGANISATION

ARCHITECTURE DEPARTMENT

I T P O

PRAGATI MAIDAN, N. DELHI.