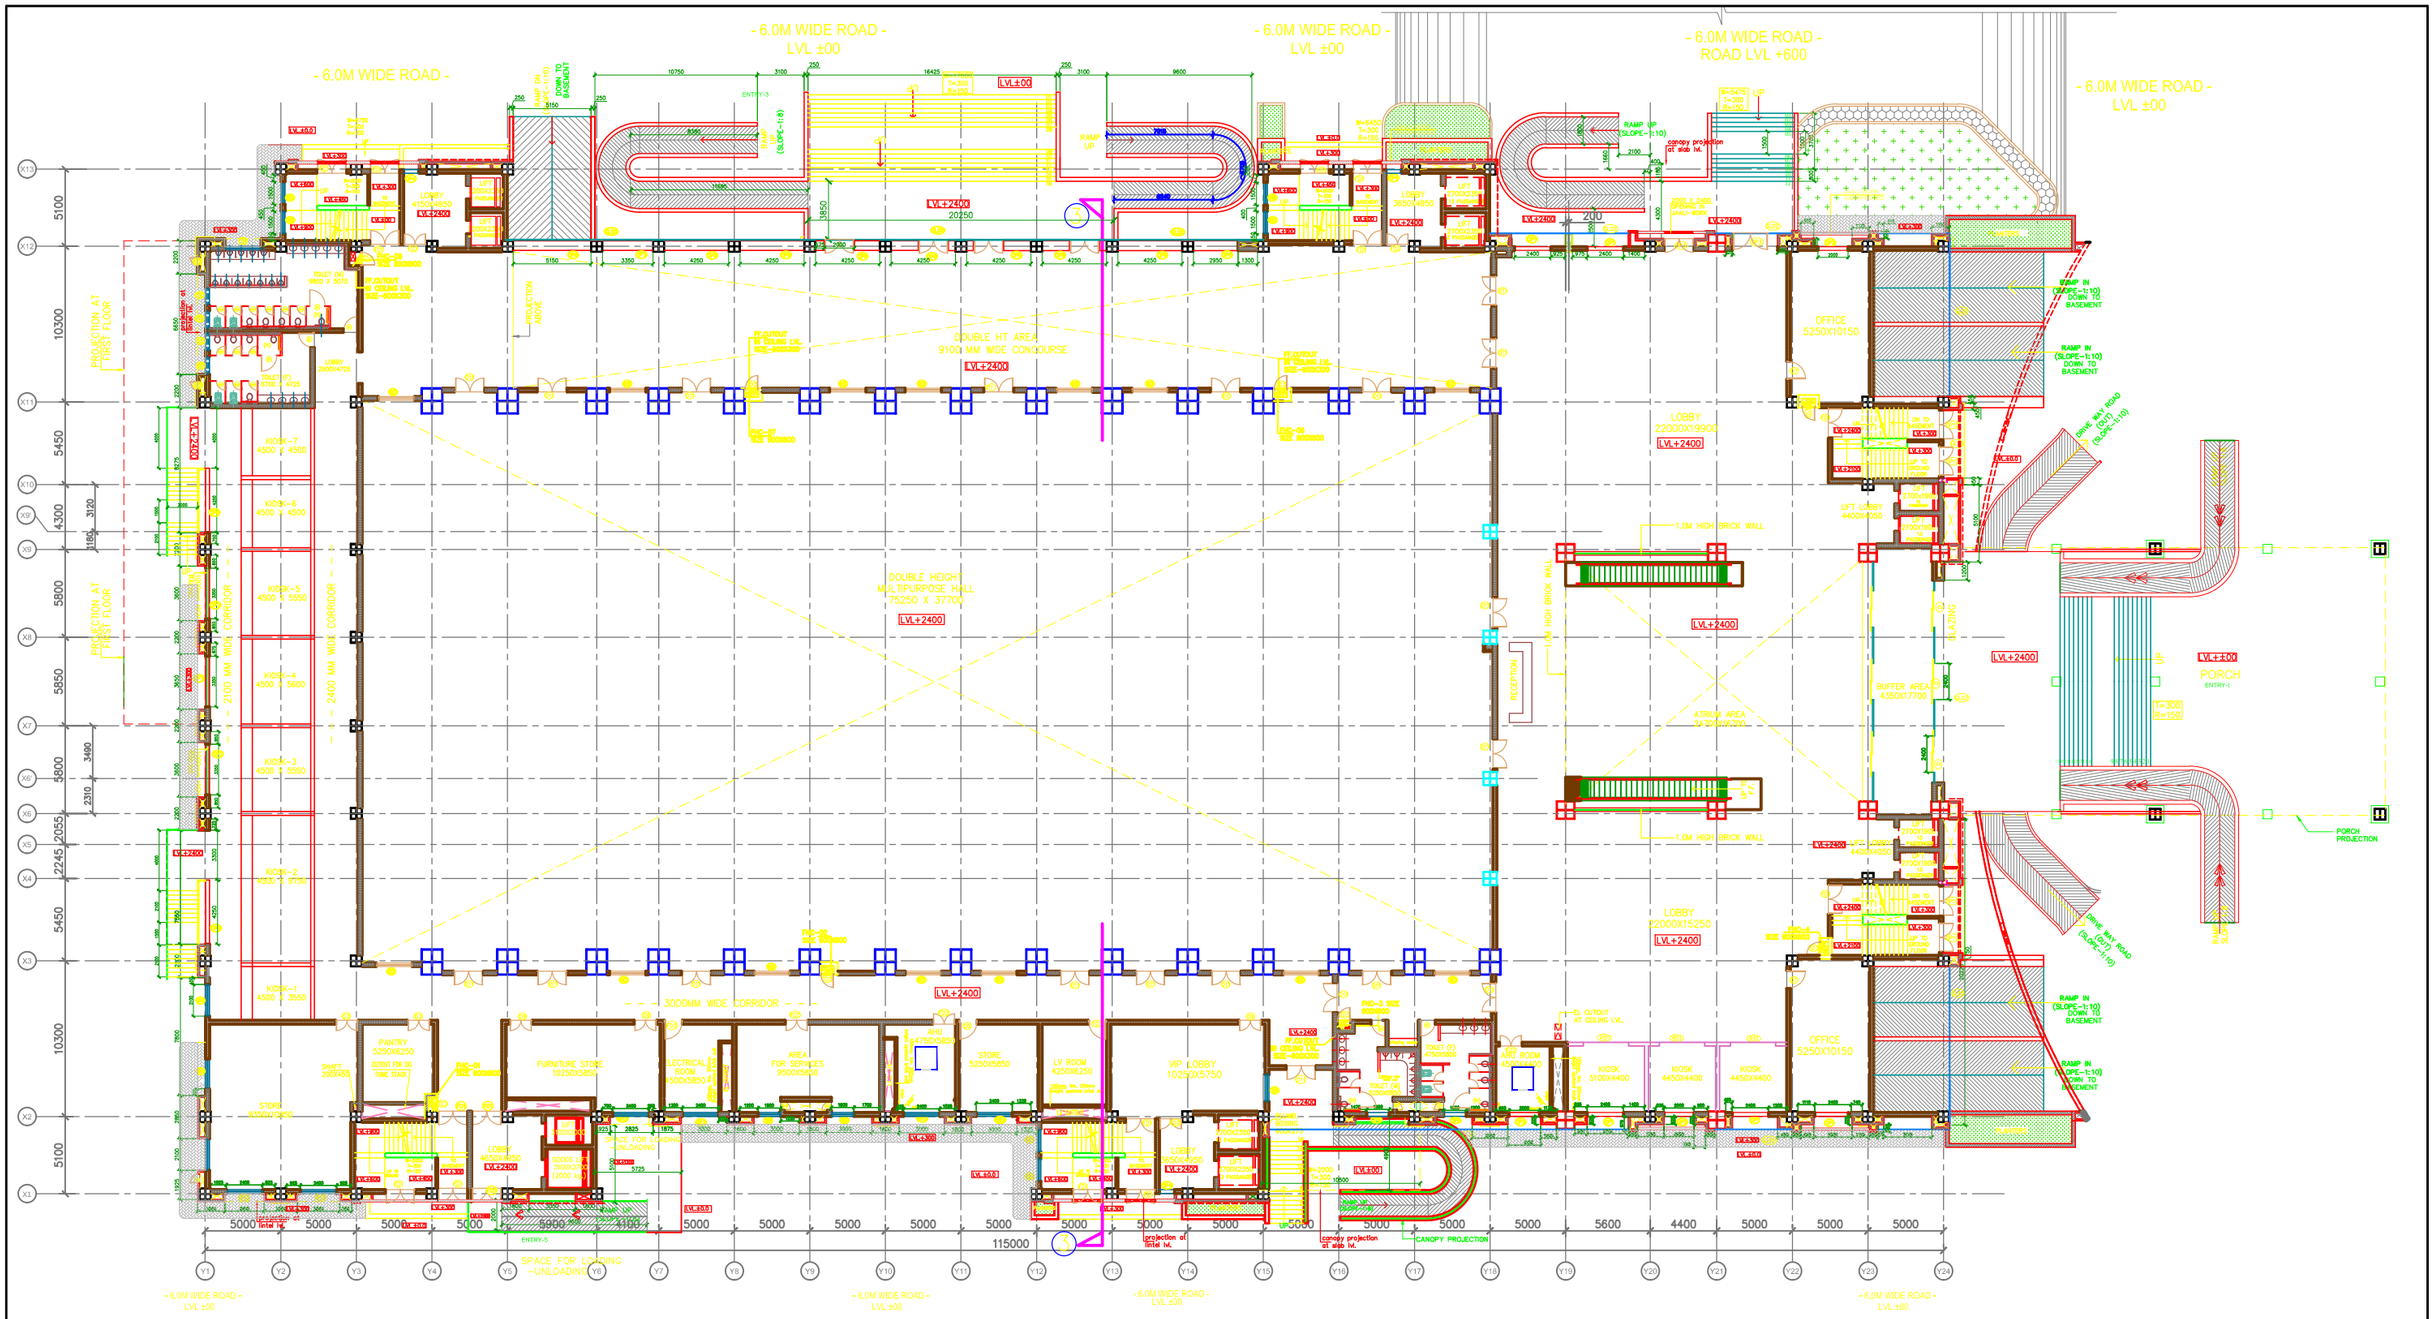

DOOR & WINDOW SCHEDULE				
S.NO.	INDICATION	SIZE	SILL LVL	LINTEL LVL
1.	D1	1000X2100	–	2100
2.	D2	750X2100	–	2100
3.	D3	1500X2100	–	2100
4.	D4	1500X2100	–	2100
5.	D5	1200X2100	–	2100
6.	D6	1000X2100	–	2100
7.	D7	1200X3000	–	3000
8.	D8	1200X2100	–	2100
9.	D9	1500X2100	–	2100
10.	D10	1000X2100	–	2100
11.	D11	2000X3000	–	3000
12.	FD1	2000X2100	–	2100
13.	FD2	1500X2100	–	2100
14.	FD2A	1500X2100	–	2100
15.	FD3	1200X2100	–	2100
16.	TD1	600X1800	–	B.O.B
17.	TD2	600X1050	–	B.O.B
18.	TD3	900X1800	300	2100
19.	RS1	4250XB.O.B	–	B.O.B
20.	RS2	9250XB.O.B	–	B.O.B
21.	RS3	3500XB.O.B	–	B.O.B
22.	RS4	4500XB.O.B	–	B.O.B
23.	V1	2400X900	1500	2400
24.	V2	1200X900	1500	2400
25.	V3	750X600	1800	2400
26.	V4	1200X900	1500	2400
27.	OP1	2400X1500	900	2400
28.	OP2	2000X1500	900	2400
29.	OP3	2000X3000	–	2400
30.	OP4	1000X1500	900	2400
31.	OP5	2950X1650	750	2400
32.	OP6	4250X1650	750	2400
33.	OP7	3350X1650	750	2400
34.	OP8	5150X1650	750	2400
35.	OP9	1500X1500	900	2400
36.	OP10	2950X1650	750	2400
37.	W1	1800X1500	900	2400
38.	W2	2400X1650	750	2400
39.	W3	2100X1650	750	2400
40.	W4	2100X1650	750	2400
41.	W5	1500X1500	900 from landing lvl.	2400 from landing lvl.
42.	W6	1800X1650	750	2400

FOR THE DETAIL OF DOORS,WINDOW & STR. GLAZING REF. DRAWING NO.INCCP-DDF-B01-ARC-DTL-1150,1150A & INCCP-DDF-B01-ARC-DTL-1159

ORIGINAL SHEET SIZE A1

0 5 10 Metres
Scale 1:200

Scalebars for reference :

© INTELLECTUAL PROPERTY OF DDF CONSULTANTS PRIVATE LTD.
DO NOT MAKE COPIES OR ALTER WITHOUT EXPRESS PERMISSION

GENERAL NOTES:

1. ALL DIMENSION IN MM (MILLIMETRES) UNO.
2. DO NOT SCALE THE DRAWING.
3. REFER TO OTHER DRAWINGS WHERE CROSS REFERENCES ARE INDICATED.
4. ALL DRAWINGS SHALL BE READ IN CONJUNCTION WITH ALL RELEVANT STRUCTURAL, E&M SERVICES & SYSTEM DRAWINGS.
5. FOR CLARIFICATIONS / DISCREPANCIES RAISE A TECHNICAL QUERY TO ARCHITECT.
6. REFER PROJECT DRAWING REGISTER TO ENSURE THAT YOU HAVE LATEST REVISION.

REVISION HISTORY

NO.	DATE	DESCRIPTION
1	19.12.2013	COLUMN ADDED

QA / QC

	NAME & SIGN
APPROVED	
REENA CHECKED	
ANAND DEALT	
HEMRAJ DRAWN	

ENDORSEMENTS:

SPL. CONSULTANT:

Project:
INTERNATIONAL CONVENTION CENTRE
PATNA, BIHAR

Executing Agency:
BUILDING CONSTRUCTION DIVISION
PATNA, BIHAR

Consulting Architect
DDF CONSULTANTS Private Limited
AN ISO – 9001 : 2000 CERTIFIED COMPANY
501 B-9, ITL TWIN TOWERS, NETAJI SUBHASH PLACE, PITAM PURA, NEW DELHI
TEL: +91-11-47400500
www.ddfgroup.com email:info@ddfgroup.com

W WORKING STAGE

DRAWING TITLE:
GROUND FLOOR PLAN
GYAN BHAWAN

DRAWING NO. INCCP-DDF-B01-ARC-PLN-1102

REV. E3